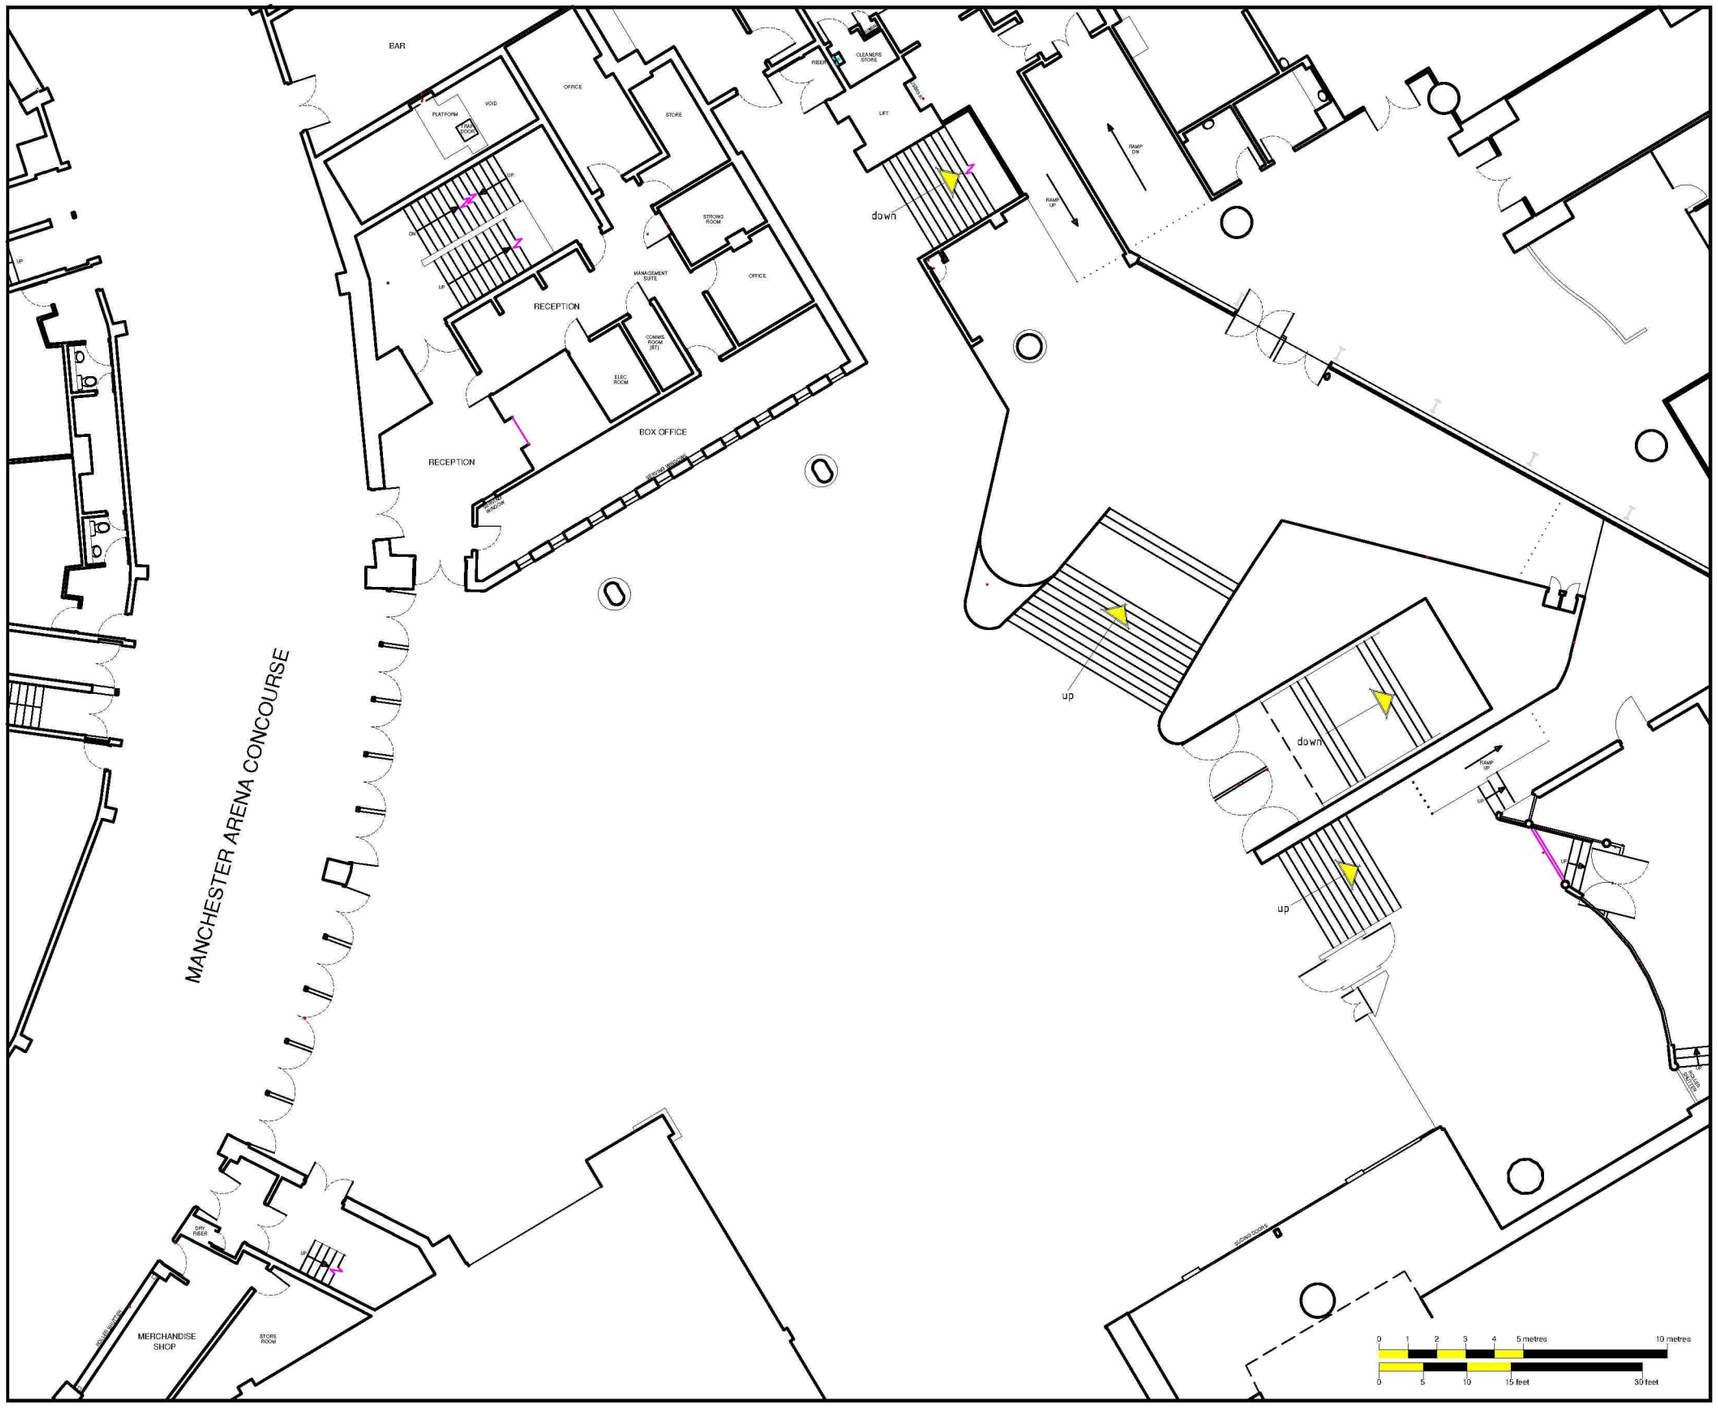

Copyright © 2019 GMP

Part Ground Floor Plan: CITY ROOM, MEN ARENA, Manchester.	Forensic Imaging Unit Crime Scene Surveyors	WMS Ref : 17/10666	Exhibit Ref :	Final Plan Date : 05/08/2020

CSS-3 Plan Complete V1 (14-06-17)

INQ0035294/1